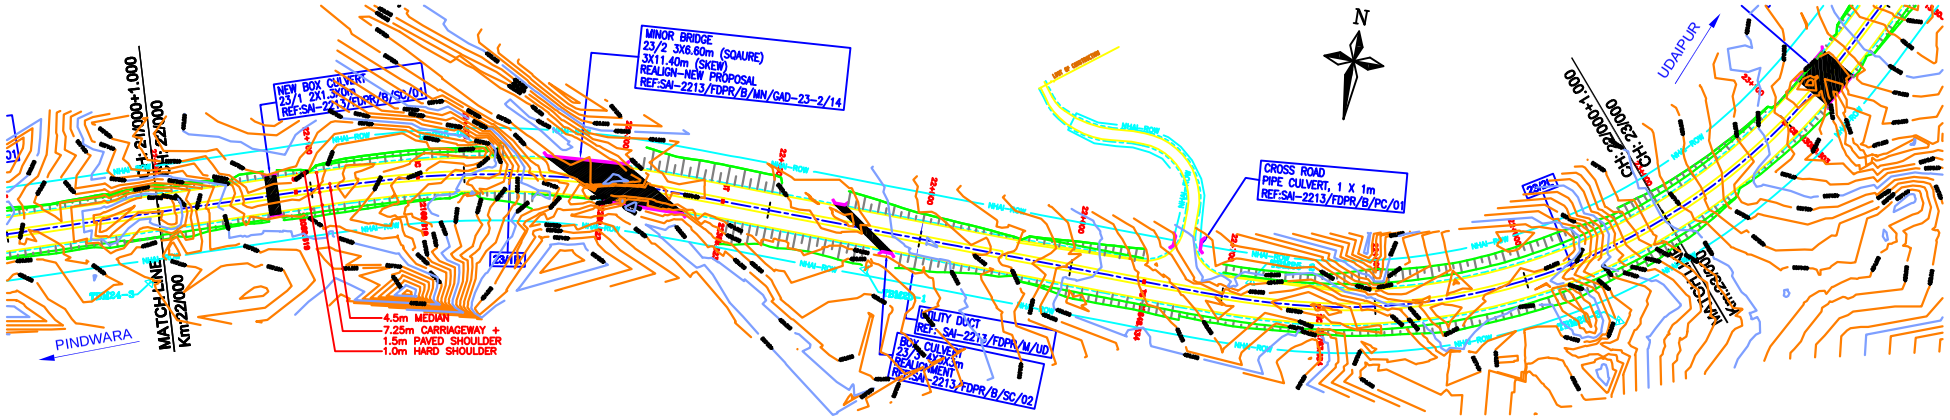

ALIGNMENT PLAN

NOTES :
1. FOR LEGEND, ABBREVIATIONS AND GENERAL NOTES SEE DRG. SAI-2213/FDPR/C/LE.
2. FOR PLANIMETRIC DATA SEE SAI-2213/FDPR/C/PBM SERIES DRAWINGS.
3. FOR HORIZONTAL ALIGNMENT DATA SEE SAI-2213/FDPR/C/HOR SERIES DRAWINGS.
4. FOR VERTICAL ALIGNMENT DATA SEE SAI-2213/FDPR/C/VER SERIES DRAWINGS.
5. FOR TYPICAL SECTIONS AND MISCELLANEOUS DETAILS SEE SAI-2213/FDPR/M/CS SERIES DRAWINGS.
6. FOR DRAINAGE DESIGN DETAILS SEE SAI-2213/FDPR/C/DS SERIES DRAWINGS.
7. FOR ROAD FURNITURES AND PAVEMENT MARKINGS SEE SAI-2213/FDPR/C/RF SERIES DRAWINGS.
8. WHERE EVER SUPERELEVATION, e=2.5 SHOULD BE CONSIDERED AS NORMAL CAMBER.

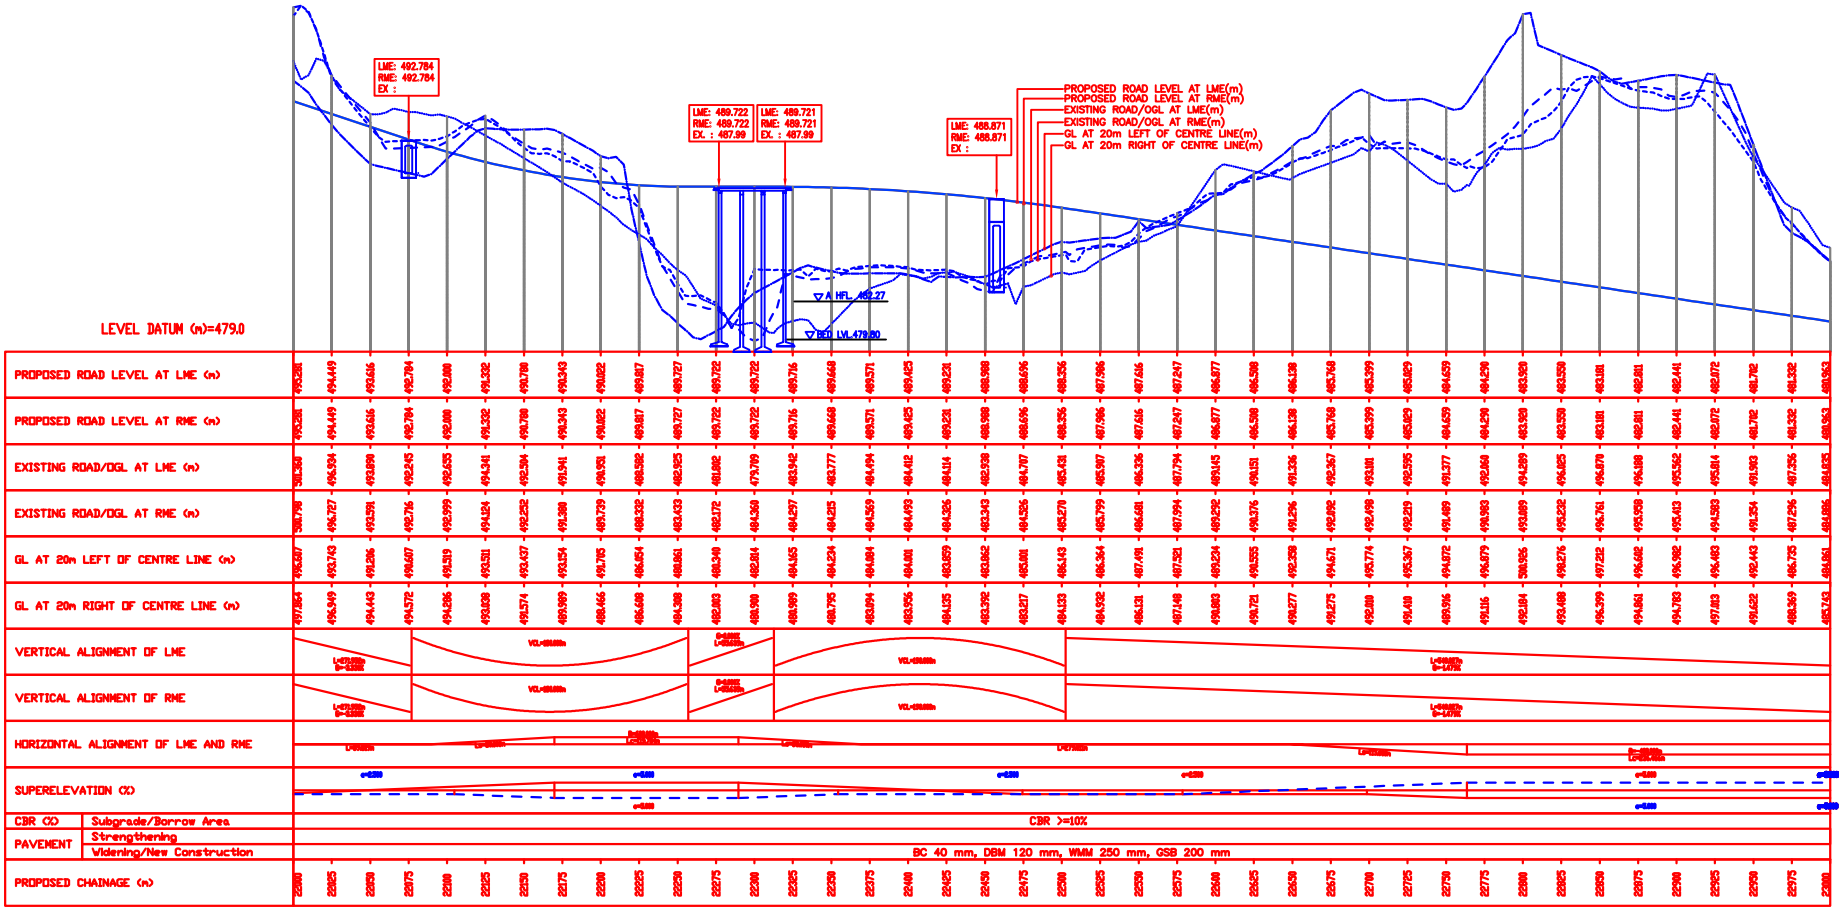

LONGITUDINAL SECTION