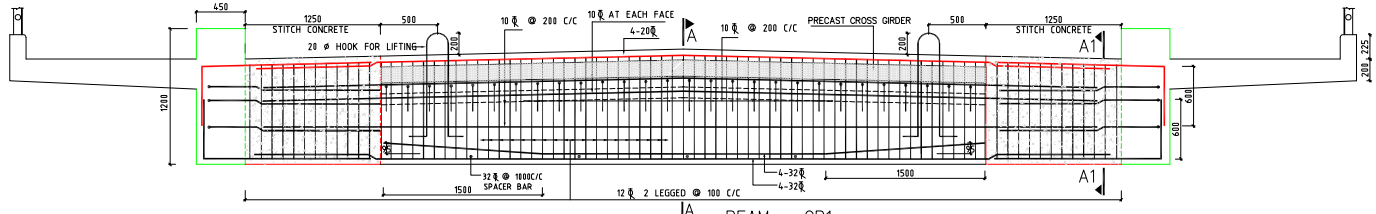


BEAM – CB1
SCALE 1:25

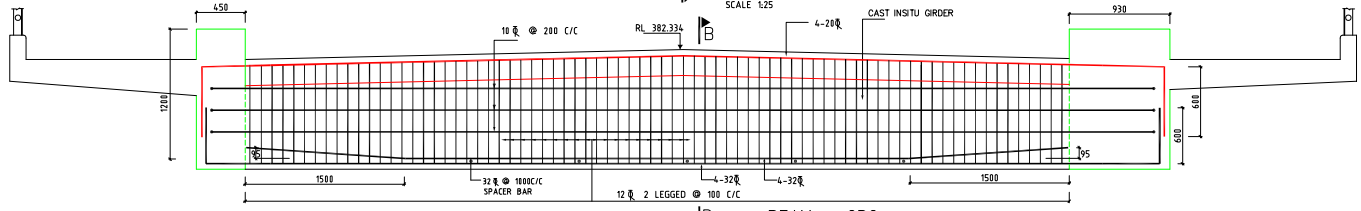


BEAM – CB2
SCALE 1:25

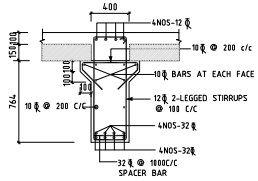


SECTION A–A
SCALE 1:25

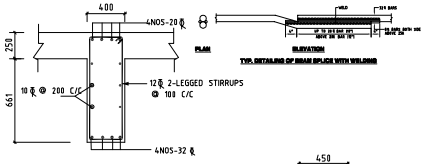


SECTION A1–A1
SCALE 1:25

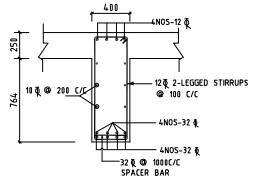


SECTION B–B
SCALE 1:25

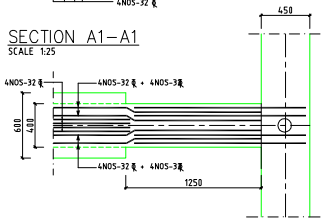


PLAN SHOWING DOWELS TO BE LEFT FROM TIE BEAM
SCALE 1:25

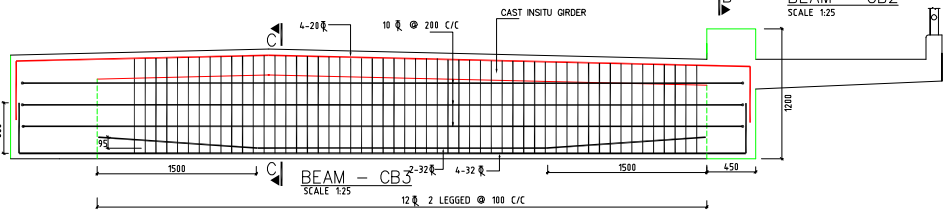


BEAM – CB3
SCALE 1:25

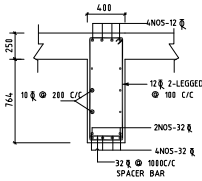


SECTION C–C
SCALE 1:25

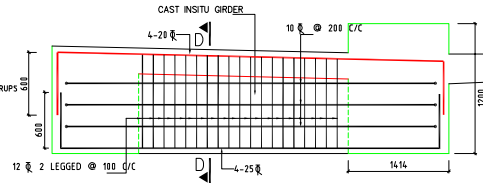


BEAM – CB4
SCALE 1:25

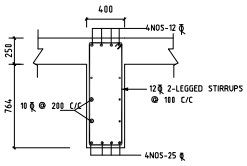


SECTION D–D
SCALE 1:25

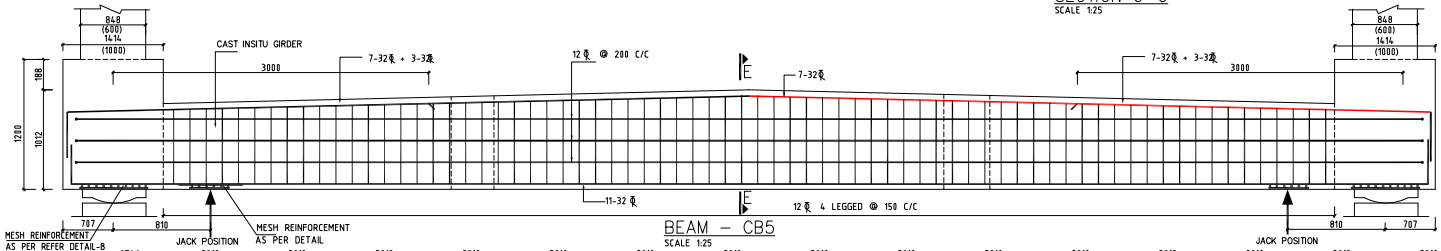


BEAM – CB5
SCALE 1:25

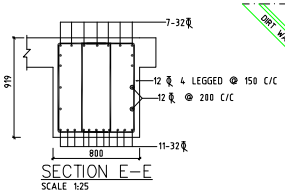


SECTION E–E
SCALE 1:25

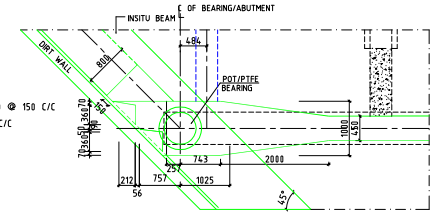


DETAIL AT A
SCALE:-1:50

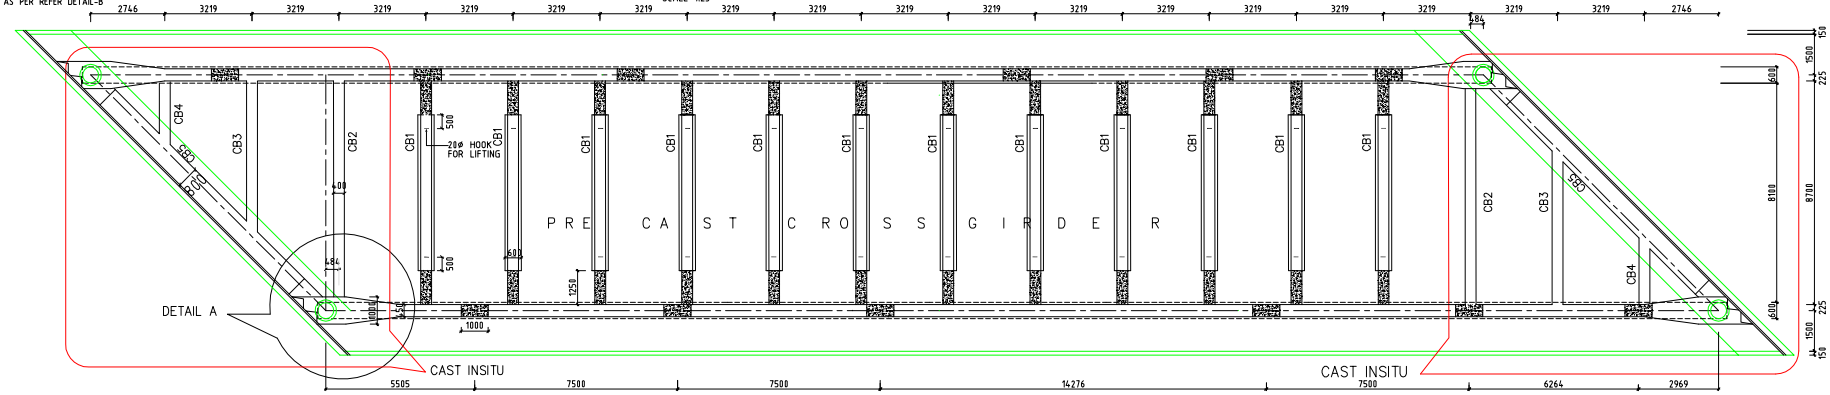


PLAN
SCALE:-1:100

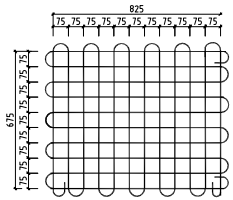

10 Ø MESH REINFORCEMENT
(DETAIL – B)

SAMPLE